RESTAURANT

BAR

RESTAURANT ENTRY

RAFTERS IN WOOD FINISH

BOWLED OVER

M.S GRILL

M.S GRILL

PANELLING WITH MIRROR

PANELLING WITH MIRROR

ENTRANCE

PASSAGE

4'-3"

7'

14'-4"

3'-1"

13'-2"

6'-7"

5'-7"

14'-4"

4'-10"

10"

6'

4'-3"

10"

6'-7"

1'-9"

7'-9"

4'

eq

16'-7"

4'

eq

4'

10'-7"

1'-2"

1'

4'

5'

4'

1'

1'-2"

6'

30'-11"

14'-4"

7'

4'

20'

20'-2"

5'-6"

6'

D4

D4

D1

16'-5"

PLAYER'S ENRERANCE

PLAYER'S STAIRS

UP

UP

STORE-1

FHC

LIFT
1800X1800
(600 kg)

MANSI DESHPANDE DESIGN CONSULTANCY

INTERIOR DESIGNER

Borewell road, Whitefield,
Bangalore

TITLE :

OVER ALL LAYOUT - CIVIL ALTERATIONS

DATE : MAY 2023

SCALE :

PROPOSED WORK AT

JSCA

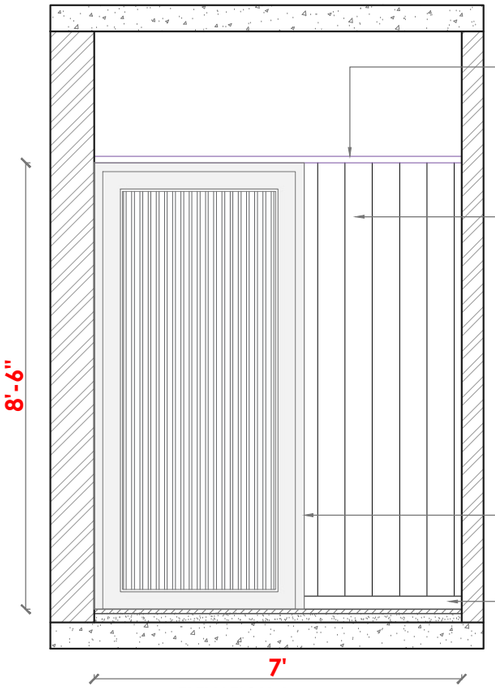

FALSE CEILING AT EXISTING FALSE CEILING HT.

WALL PANELLING MADE WITH 19MM BWR PLYWOOD FRAMING ON WALL, WITH 19MM BWR PLYWOOD SHEET CLAD ON TOP OF THE FRAME + CLAD WITH MATT FROSTY WHITE LAMINATE

RESTAURANT DOOR UPTO FC HT: FRAME WITH 10MM FLUTED GLASS PANEL MADE OF SOLID WOOD AND CLAD WITH FROSTY WHITE CENTURY LAMINATE ON VISIBLE SURFACE SEEN TOWARDS PASSAGE

3" HT. SKIRTING IN FLOORING TILE

ELEVATION A:
TOWARDS RESTAURANT ENTRANCE DOOR

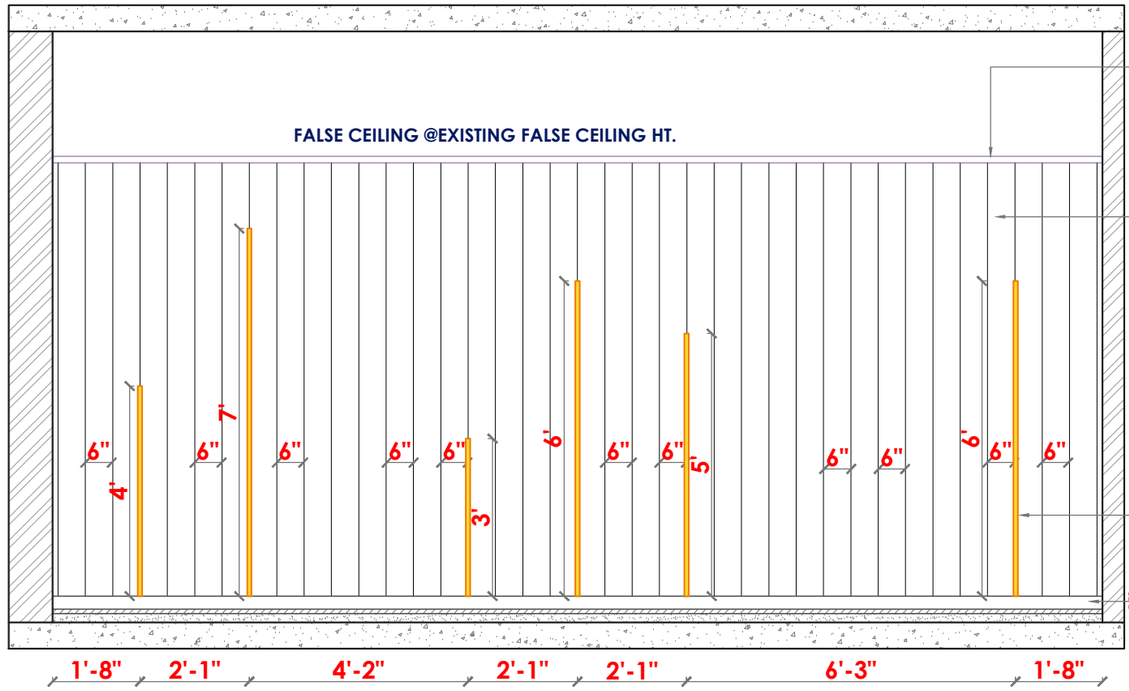

FALSE CEILING AT EXISTING FALSE CEILING HT.

WALL PANELLING MADE WITH 19MM BWR PLYWOOD FRAMING ON WALL, WITH 19MM BWR PLYWOOD SHEET CLAD ON TOP OF THE FRAME + CLAD WITH MATT FROSTY WHITE LAMINATE

RECESSED LINEAR PROFILE STRIP LIGHT IN 25mm THK. READY ALUMINUM PROFILESWITH 10W LED, HEIGHTS AS SPECIFIED

3" HT. SKIRTING IN FLOORING TILE

ELEVATION B:
WALL OPPOSITE TO BAR ENTRANCE DOOR

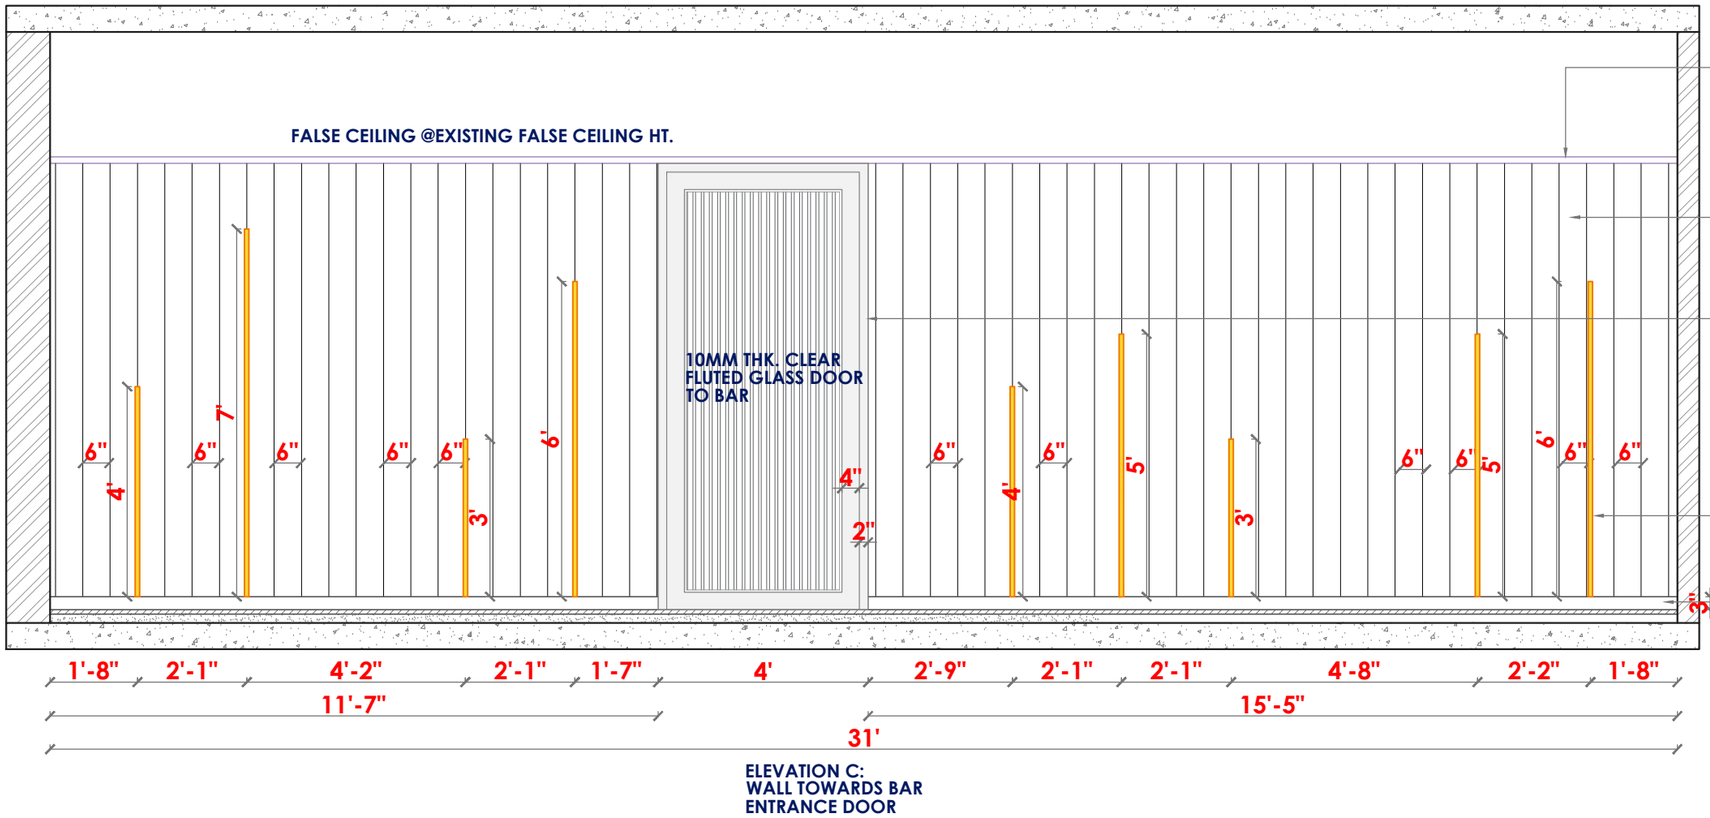

FALSE CEILING AT EXISTING FALSE CEILING HT.

WALL PANELLING MADE WITH 19MM BWR PLYWOOD FRAMING ON WALL, WITH 19MM BWR PLYWOOD SHEET CLAD ON TOP OF THE FRAME + CLAD WITH MATT FROSTY WHITE LAMINATE

BAR DOOR UPTO FC HT: FRAME WITH 10MM FLUTED GLASS PANEL MADE OF SOLID WOOD AND CLAD WITH FROSTY WHITE CENTURY LAMINATE ON VISIBLE SURFACE SEEN TOWARDS PASSAGE

RECESSED LINEAR PROFILE STRIP LIGHT IN 25mm THK. READY ALUMINUM PROFILESWITH 10W LED, HEIGHTS AS SPECIFIED

3" HT. SKIRTING IN FLOORING TILE

ELEVATION C:
WALL TOWARDS BAR ENTRANCE DOOR

MANSI DESHPANDE DESIGN CONSULTANCY
INTERIOR DESIGNER
Borewell road, Whitefield, Bangalore

TITLE :

PASSAGE TO RESTAURANT - WALL ELEVATIONS

DATE : JUNE 2023

SCALE :

PROPOSED WORK AT
JSCA