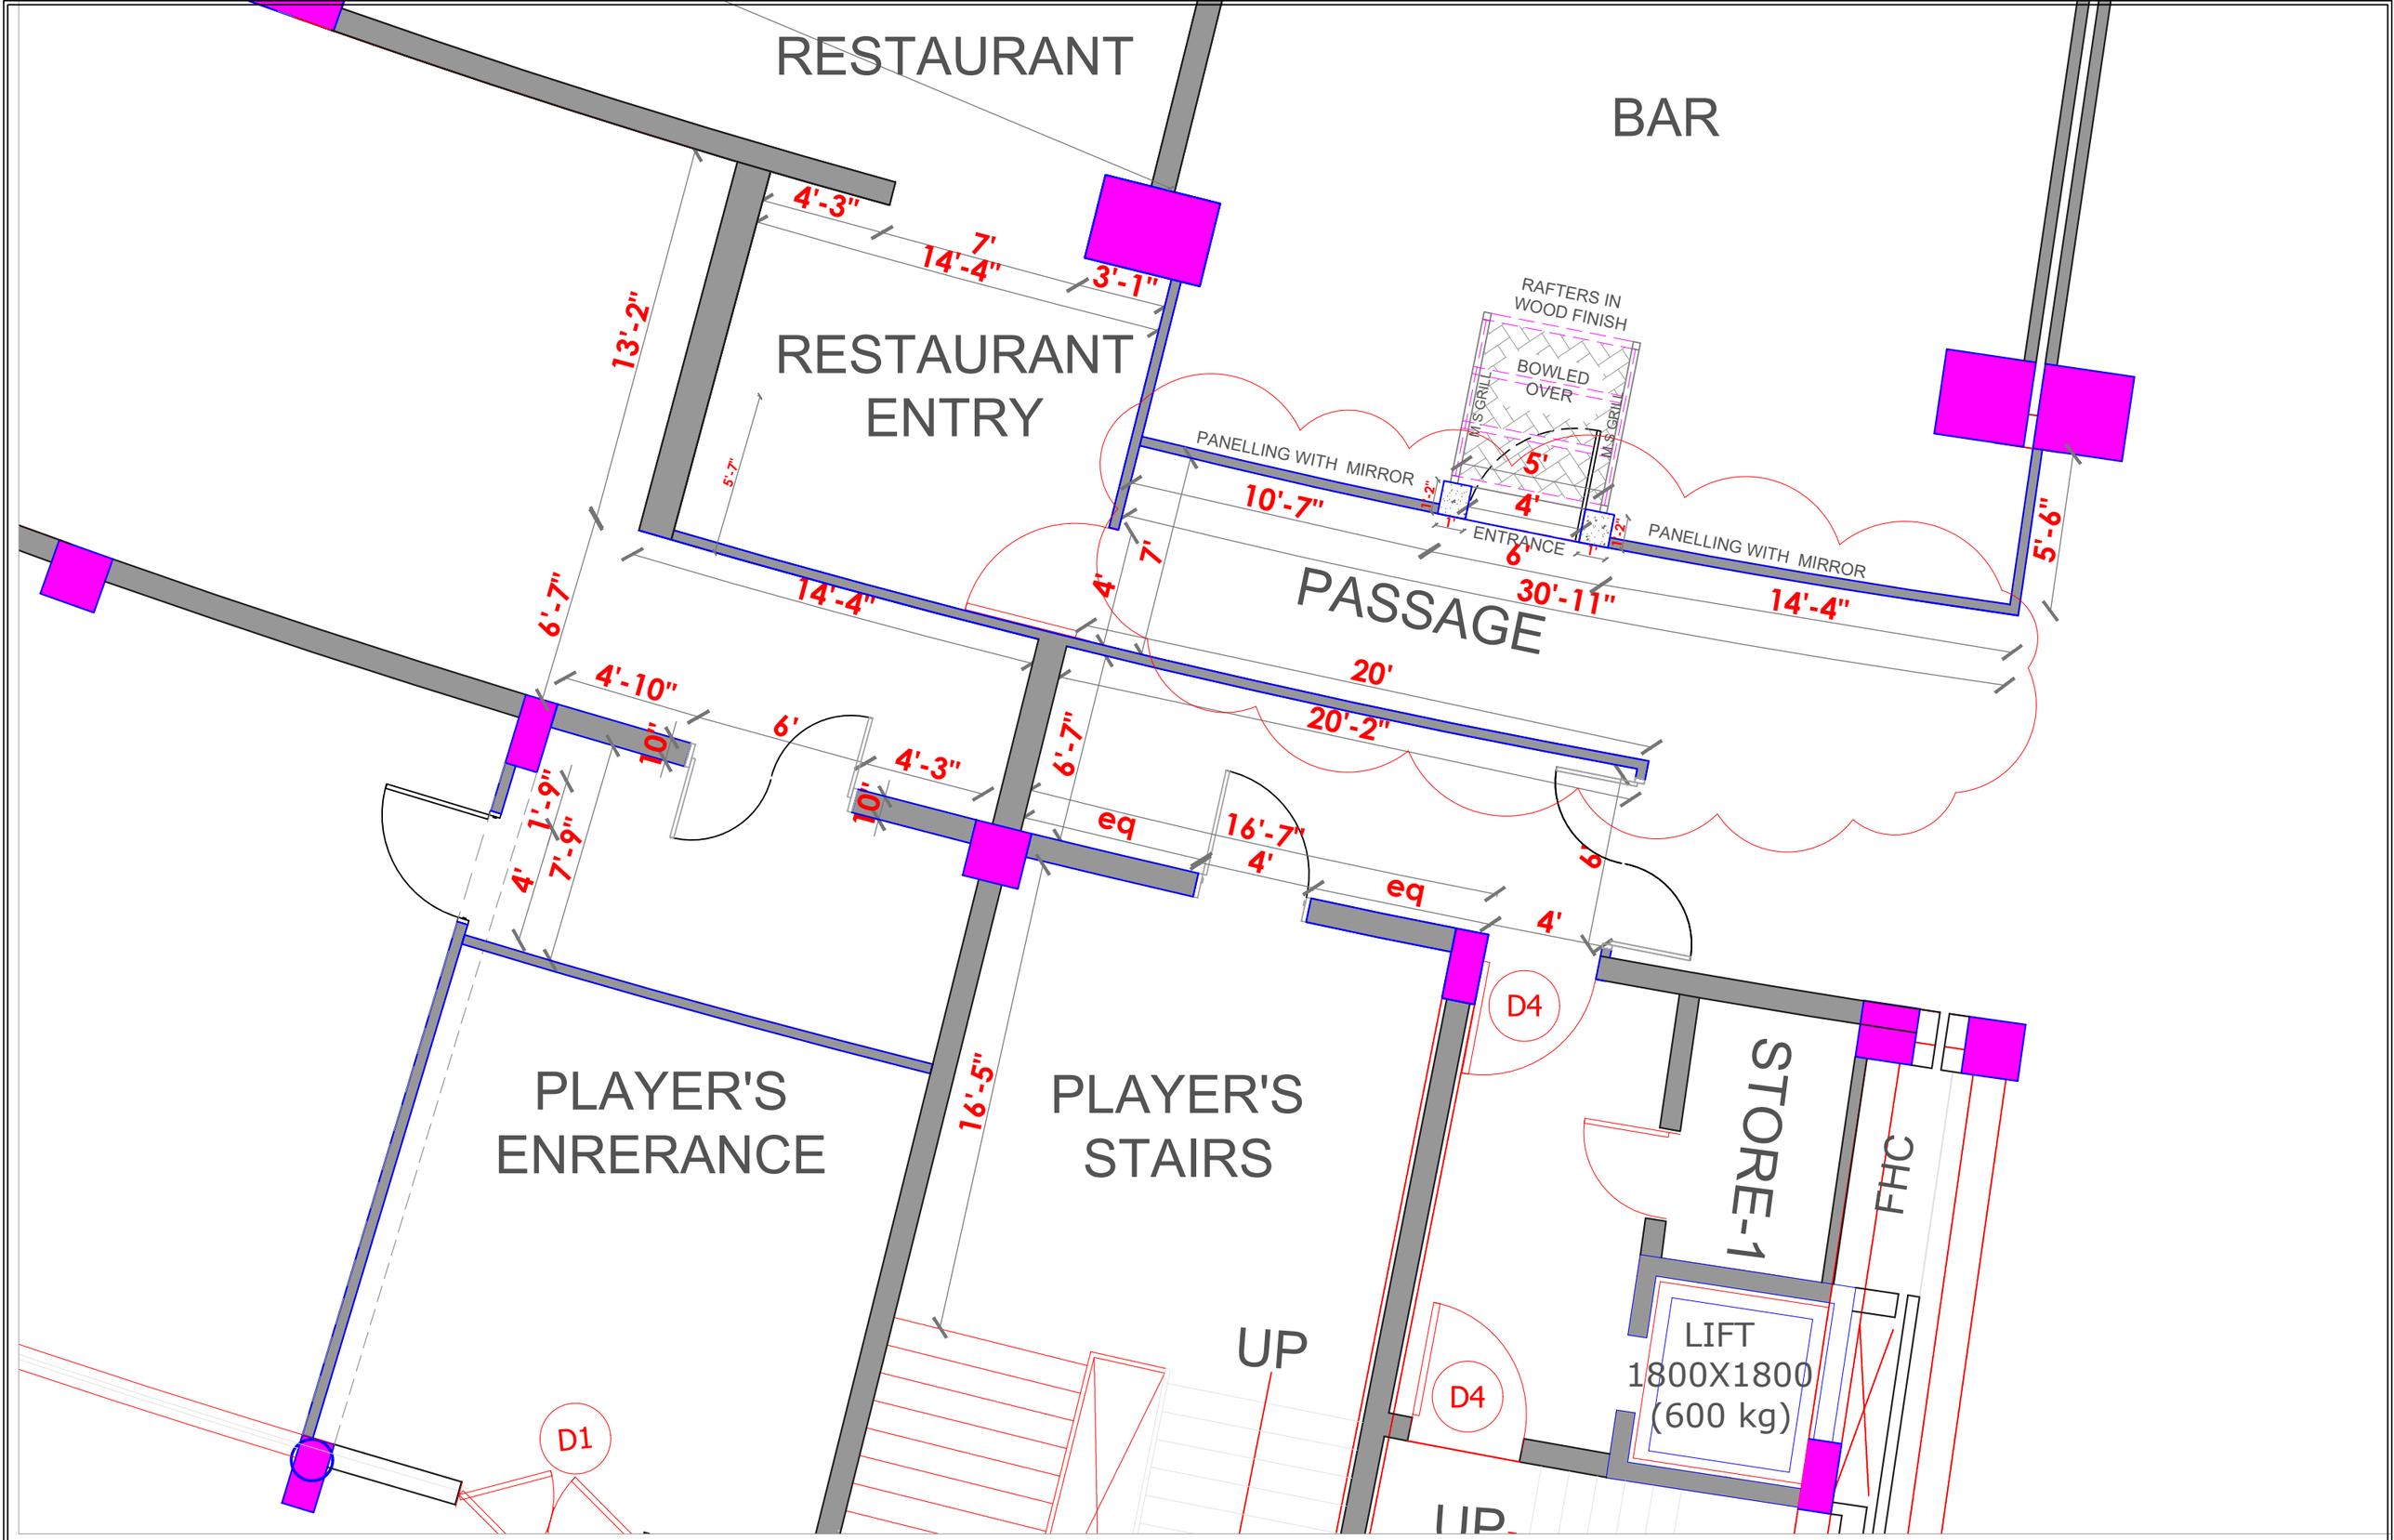

MANSI DESHPANDE DESIGN CONSULTANCY
INTERIOR DESIGNER
Borewell road, Whitefield, Bangalore

TITLE :
OVER ALL LAYOUT - CIVIL ALTERATIONS

DATE : MAY 2023
SCALE :

PROPOSED WORK AT
JSCA

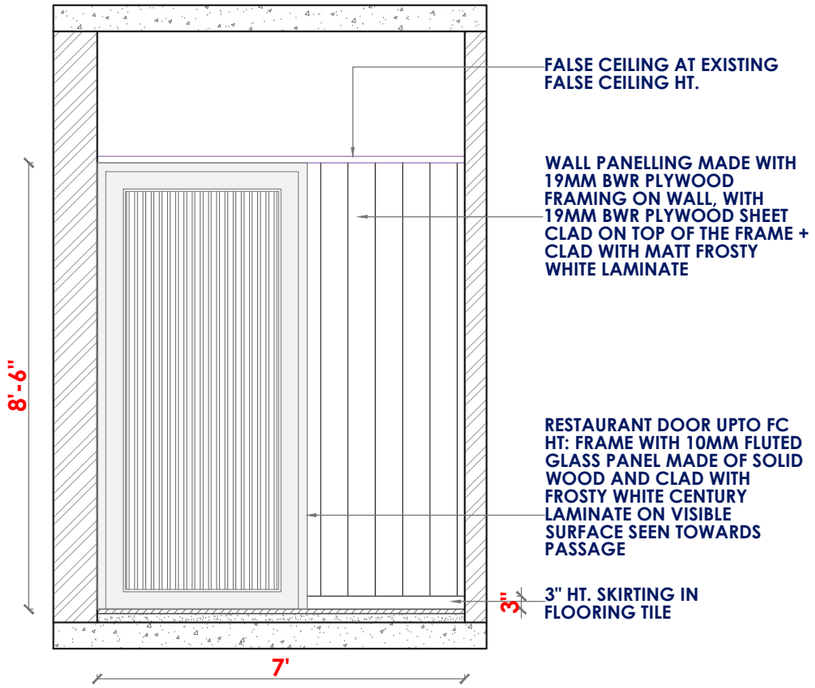

ELEVATION A:
TOWARDS RESTAURANT ENTRANCE DOOR

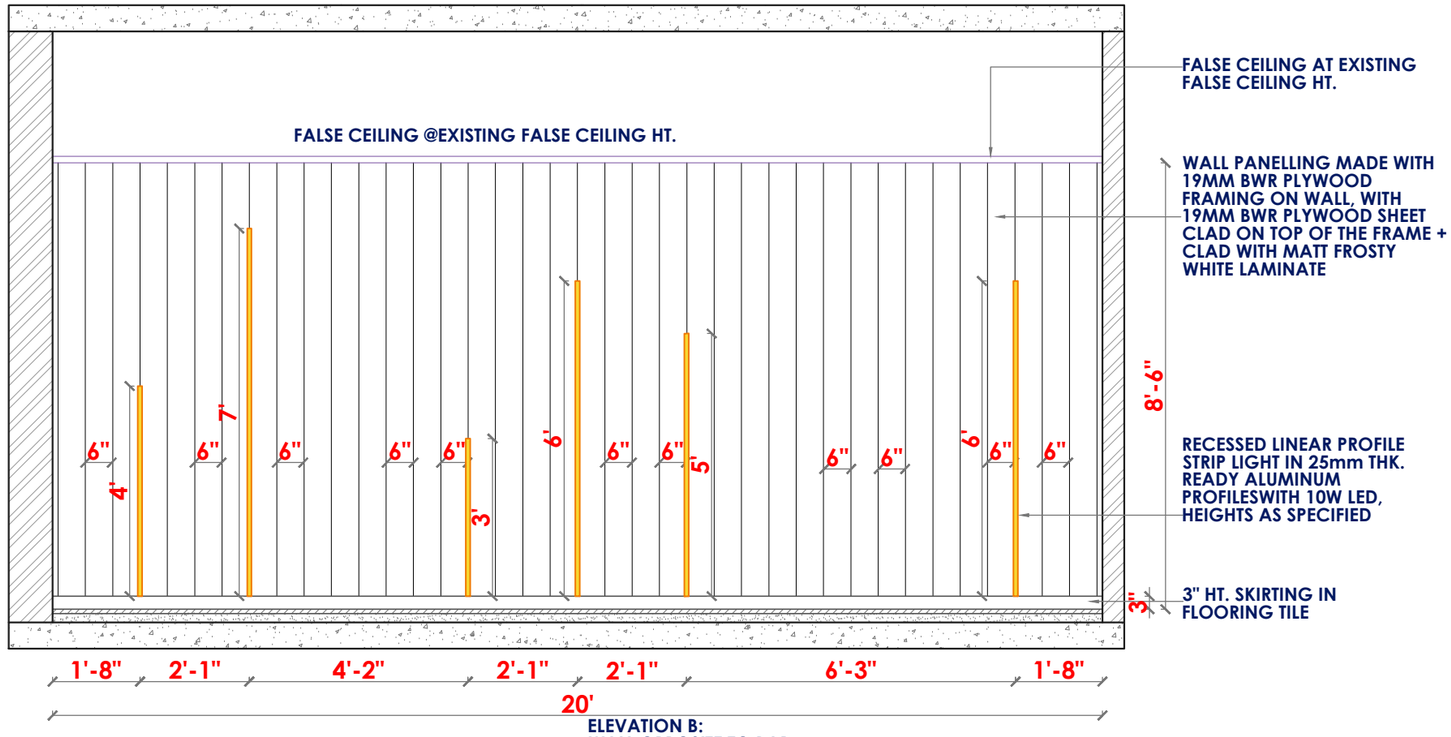

ELEVATION B:
WALL OPPOSITE TO BAR ENTRANCE DOOR

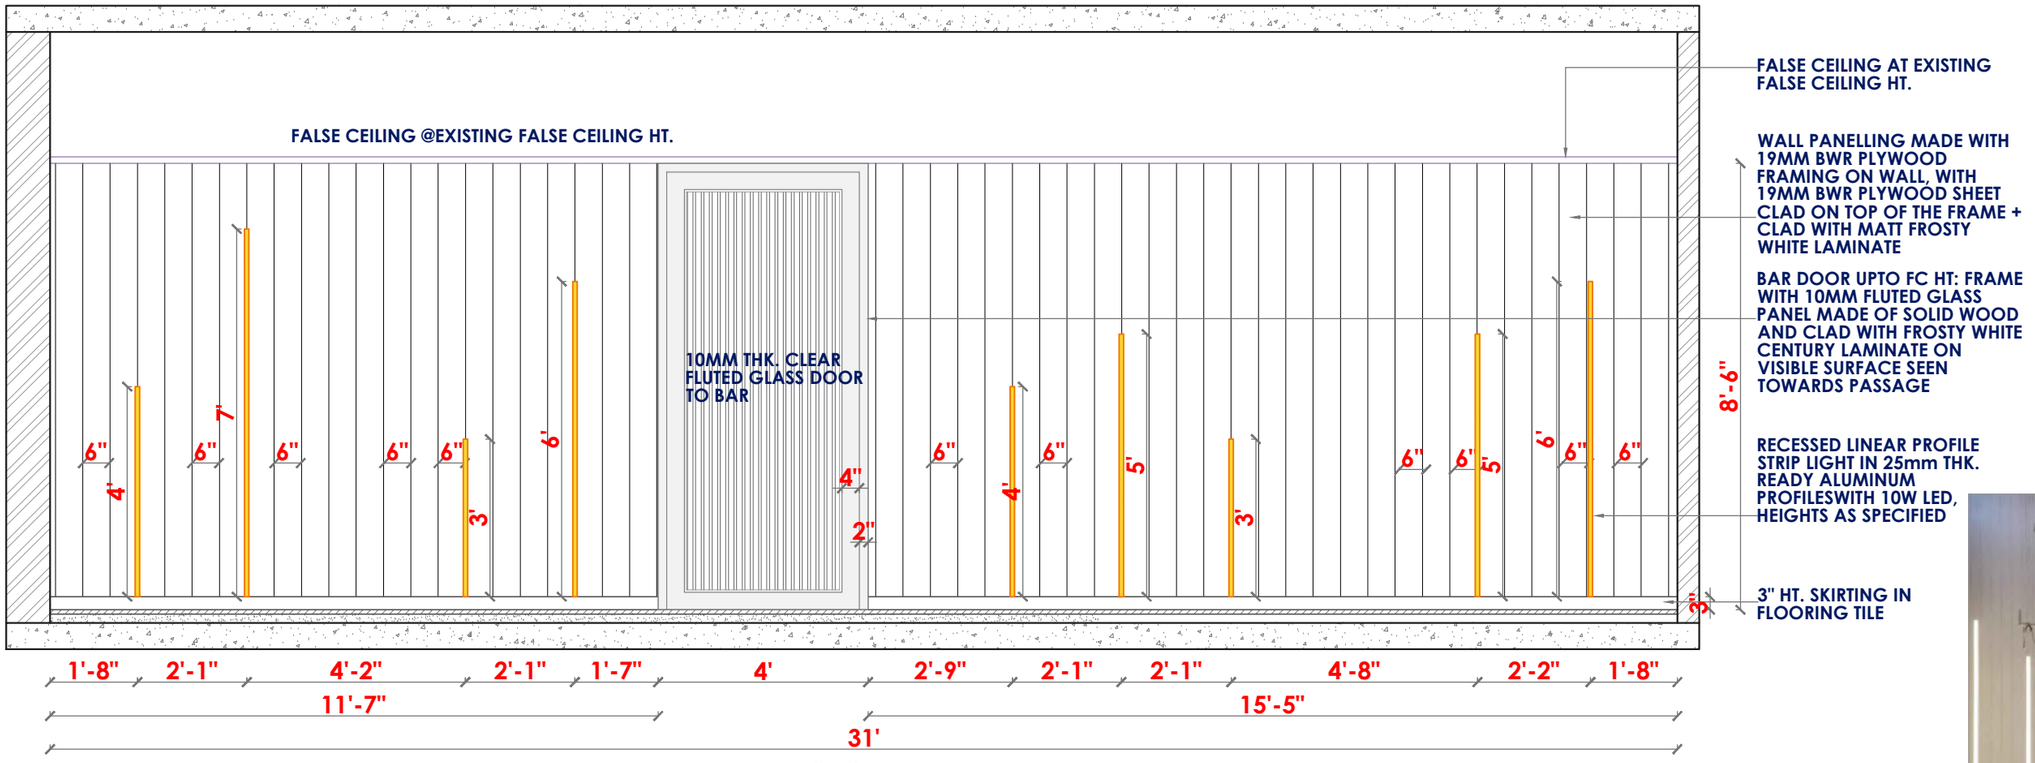

ELEVATION C:
WALL TOWARDS BAR ENTRANCE DOOR

MANSI DESHPANDE DESIGN CONSULTANCY
INTERIOR DESIGNER
Borewell road, Whitefield, Bangalore

TITLE :
PASSAGE TO RESTAURANT - WALL ELEVATIONS

DATE : JUNE 2023
SCALE :

PROPOSED WORK AT
JSCA